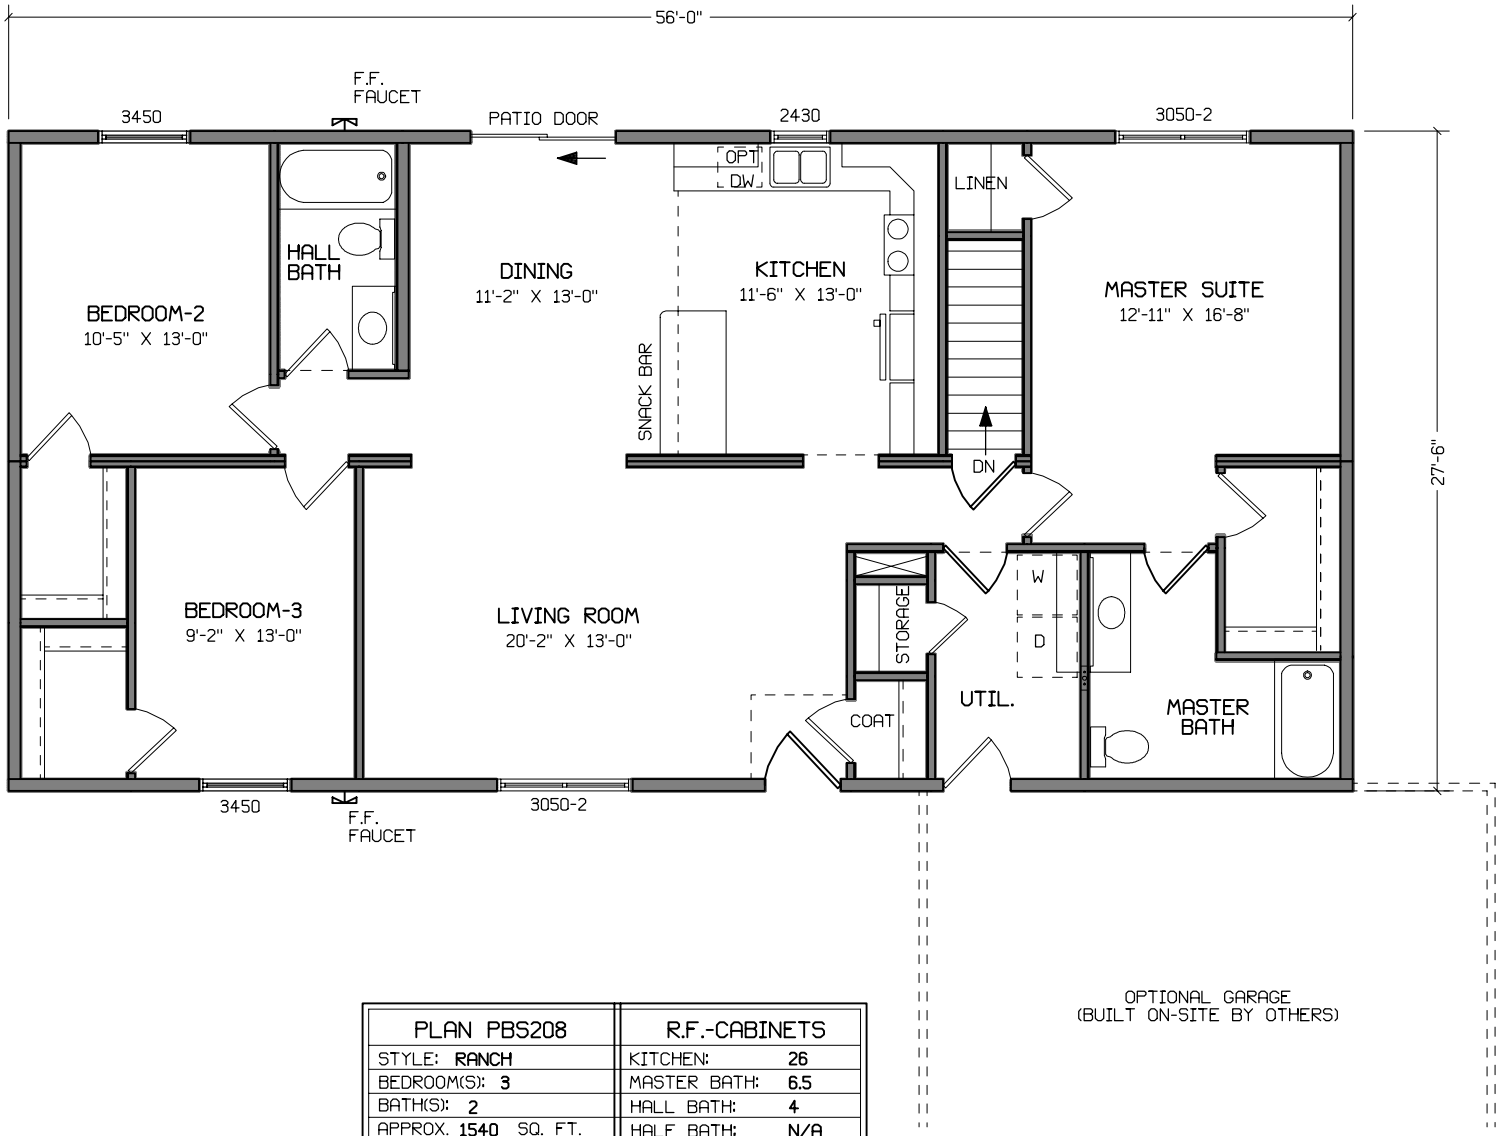

PLAN PBS208		R.F.-CABINETS	
STYLE:	RANCH	KITCHEN:	26
BEDROOM(S):	3	MASTER BATH:	6.5
BATH(S):	2	HALL BATH:	4
APPROX.	1540 SQ. FT.	HALF BATH:	N/A
ROOF PITCH=	5/12		

REV.	DATE	DRAWN	DESCRIPTION

PINNACLE BUILDING SYSTEMS

P.O. BOX 1129, 1103 MAPLE ST.
BRISTOL, IN 46507

ALL DRAWINGS ARE THE PROPERTY OF P.B.S.
AND SHALL NOT BE REPRODUCED OR COPIED

PAGE DESCRIPTION: SALES FLOOR PLAN

PBS208

NOT TO SCALE

PAGE ___ of ___

DATE 09-13-02

DRAWN GJH

SEE REVISION NOTE